PYRAMID
LIFE LIVED GRAND

Emerald Estate

HRERA-PKL-RWR-494-2023 DATED: 22/09/2023



All information, images and visuals, drawings, plans and sketches shown in this brochure are only an architect's impression, representative images or artistic renderings and not to scale.

Whichever Kind Of Person
You Are,
This is Your Kind Of Place.

Sector 22 & 33, Rewari, Haryana

PYRAMID

LIFE LIVED GRAND

PYRAMID is known to be the most strong and stable shape in geometry, which has been recognized uniformly by one and all, be it the ancient civilizations of Egypt or the engineers of this ultra-modern world. Our company stands for the same strength and stability that we offer to our clients through our buildings.


The idea originated when young professionals saw that hard-working people could not build a home of their own because of the unprecedented price hike in real estate. They decided to provide quality residences to everyone at sensible prices. In the year 2008, we established PYRAMID INFRATECH PVT. LTD. formally. Based out of Gurugram, PYRAMID INFRATECH stands for delivering high quality residential and commercial spaces. At PYRAMID INFRATECH, our motto is "Quality, Timely Delivery and Excellence", which we follow in word and action. This has also been recognized by the government, earning us awards for timely delivery of affordable housing projects under PMAY

With projects sold and under construction spanning an area 6 million sq. ft & upcoming projects of 3 million sq. ft to be launched within FY23, PYRAMID INFRATECH is a successful and sustainable real estate company, and with our upcoming projects, we are looking to expand in future, making more high-quality housing projects.

Each of our residential units is built on the foundation of good-quality raw material, strong research, fair financial practices, timely delivery. RERA registrations have made our honesty and transparency more evident.

A 15 YEAR LEGACY OF TRUST

Innovation, sustainability and excellence are the cornerstone of everything we build at PYRAMID INFRATECH. Deeply rooted in principles of good and green, we've built many landmarks across Gurugram over the past 15 years, including Hi Crest. Despite these milestones, we still find ourselves busy at work, laying the foundations for landmarks that will stand proudly.

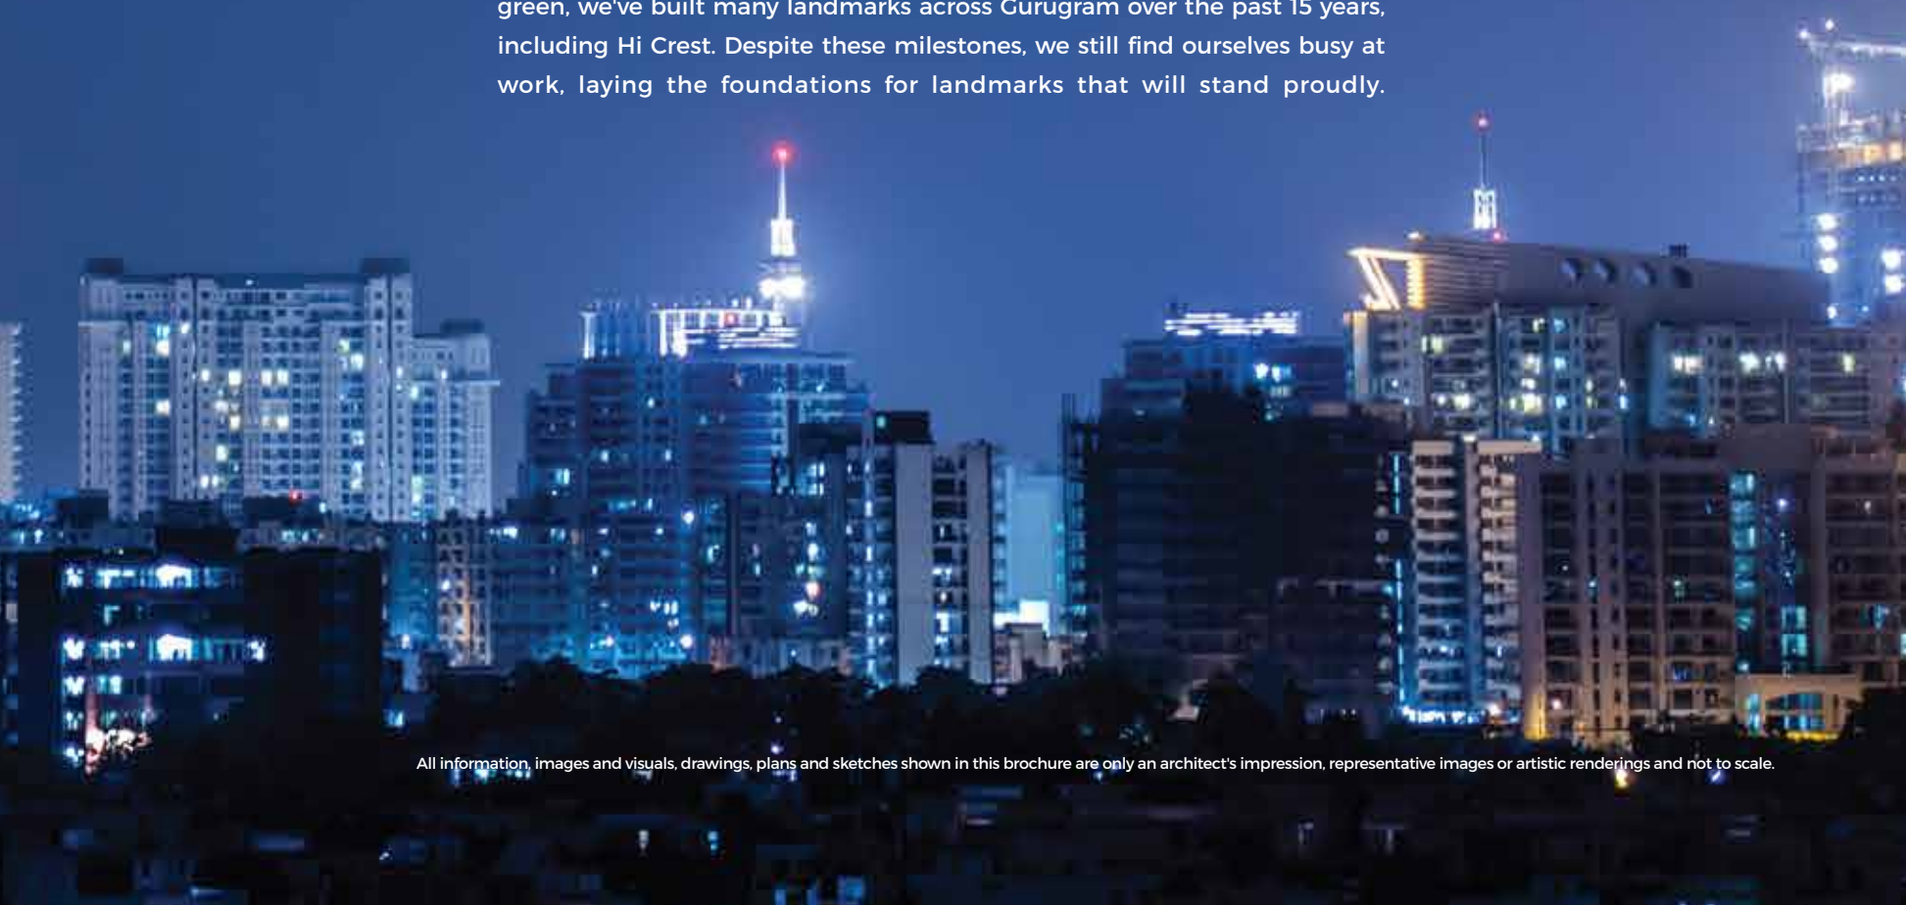

All information, images and visuals, drawings, plans and sketches shown in this brochure are only an architect's impression, representative images or artistic renderings and not to scale.


PYRAMID OF EFFORTS COMMITMENTS AND DELIVERIES

Commercial

Pyramid Square 67A
Sector 67A



Pyramid Square 70A
Sector 70A

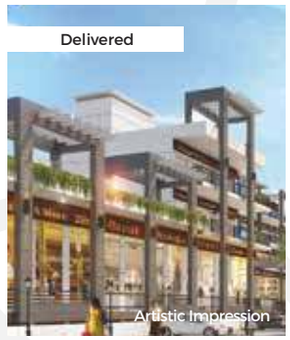

Pyramid Square 86
Sector 86




Infinity Plaza
Sector 70



Fusion Plaza
Sector 70A



Elite Plaza
Sector 86

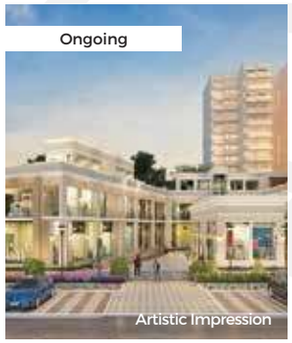


Pyramid Square 85
Sector 85



Grand Vista
Sector 73



Pride Plaza
Sector 76

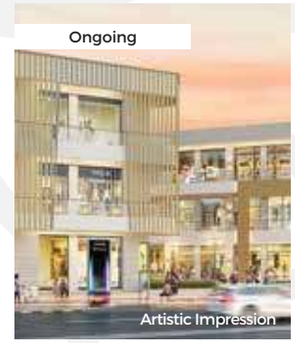

Midtown Plaza
Sector 59




All information, images and visuals, drawings, plans and sketches shown in this brochure are only an architect's impression, representative images or artistic renderings and not to scale.

Residentials


Urban Homes
Sector 70A




Urban Homes II
Sector 86

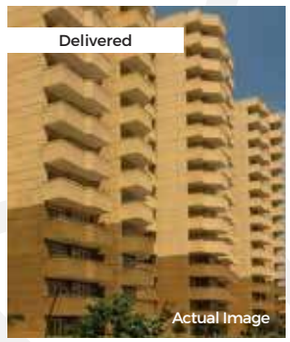

Urban 67A
Sector 67A

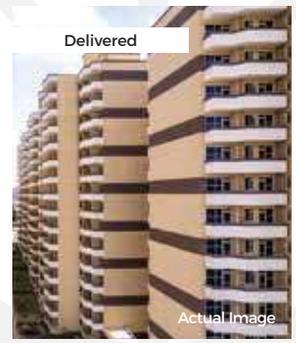


Fusion Homes
Sector 70A

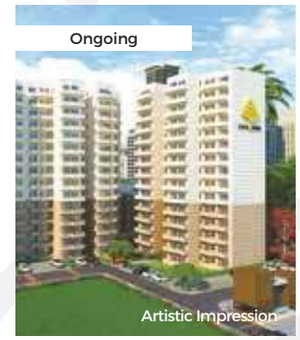

Infinity
Sector 70



Elite
Sector 86

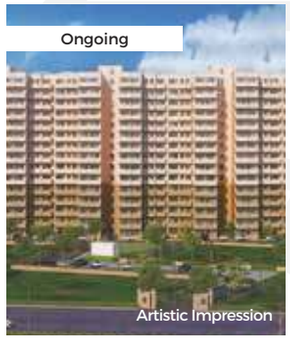

Heights
Sector 85




Pride
Sector 76



Spring Valley
Sector 35, Sohna



Altia
Sector 70

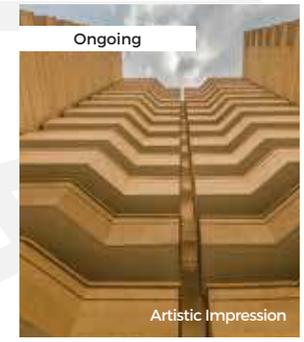

Midtown
Sector 59



Urban Homes - II,
Extension Sector 86



Imperial Estate
Sector 70A

Imperial Estate™
LUXURY LIVING
ONGOING

Palm County
Sector 78

PALM™ COUNTY
SECTOR - 78
ONGOING

RESIDENTIAL PLOTS AT EMERALD ESTATE


For those who appreciate privacy and the charm of luxury living, premium plots are the right choice. Nestled in Emerald Estate, these elegant residences offer a much-coveted luxury and lifestyle.



All information, images and visuals, drawings, plans and sketches shown in this brochure are only an architect's impression, representative images or artistic renderings and not to scale.

REDISCOVER

A luxurious lifestyle in acres of lush opulence.

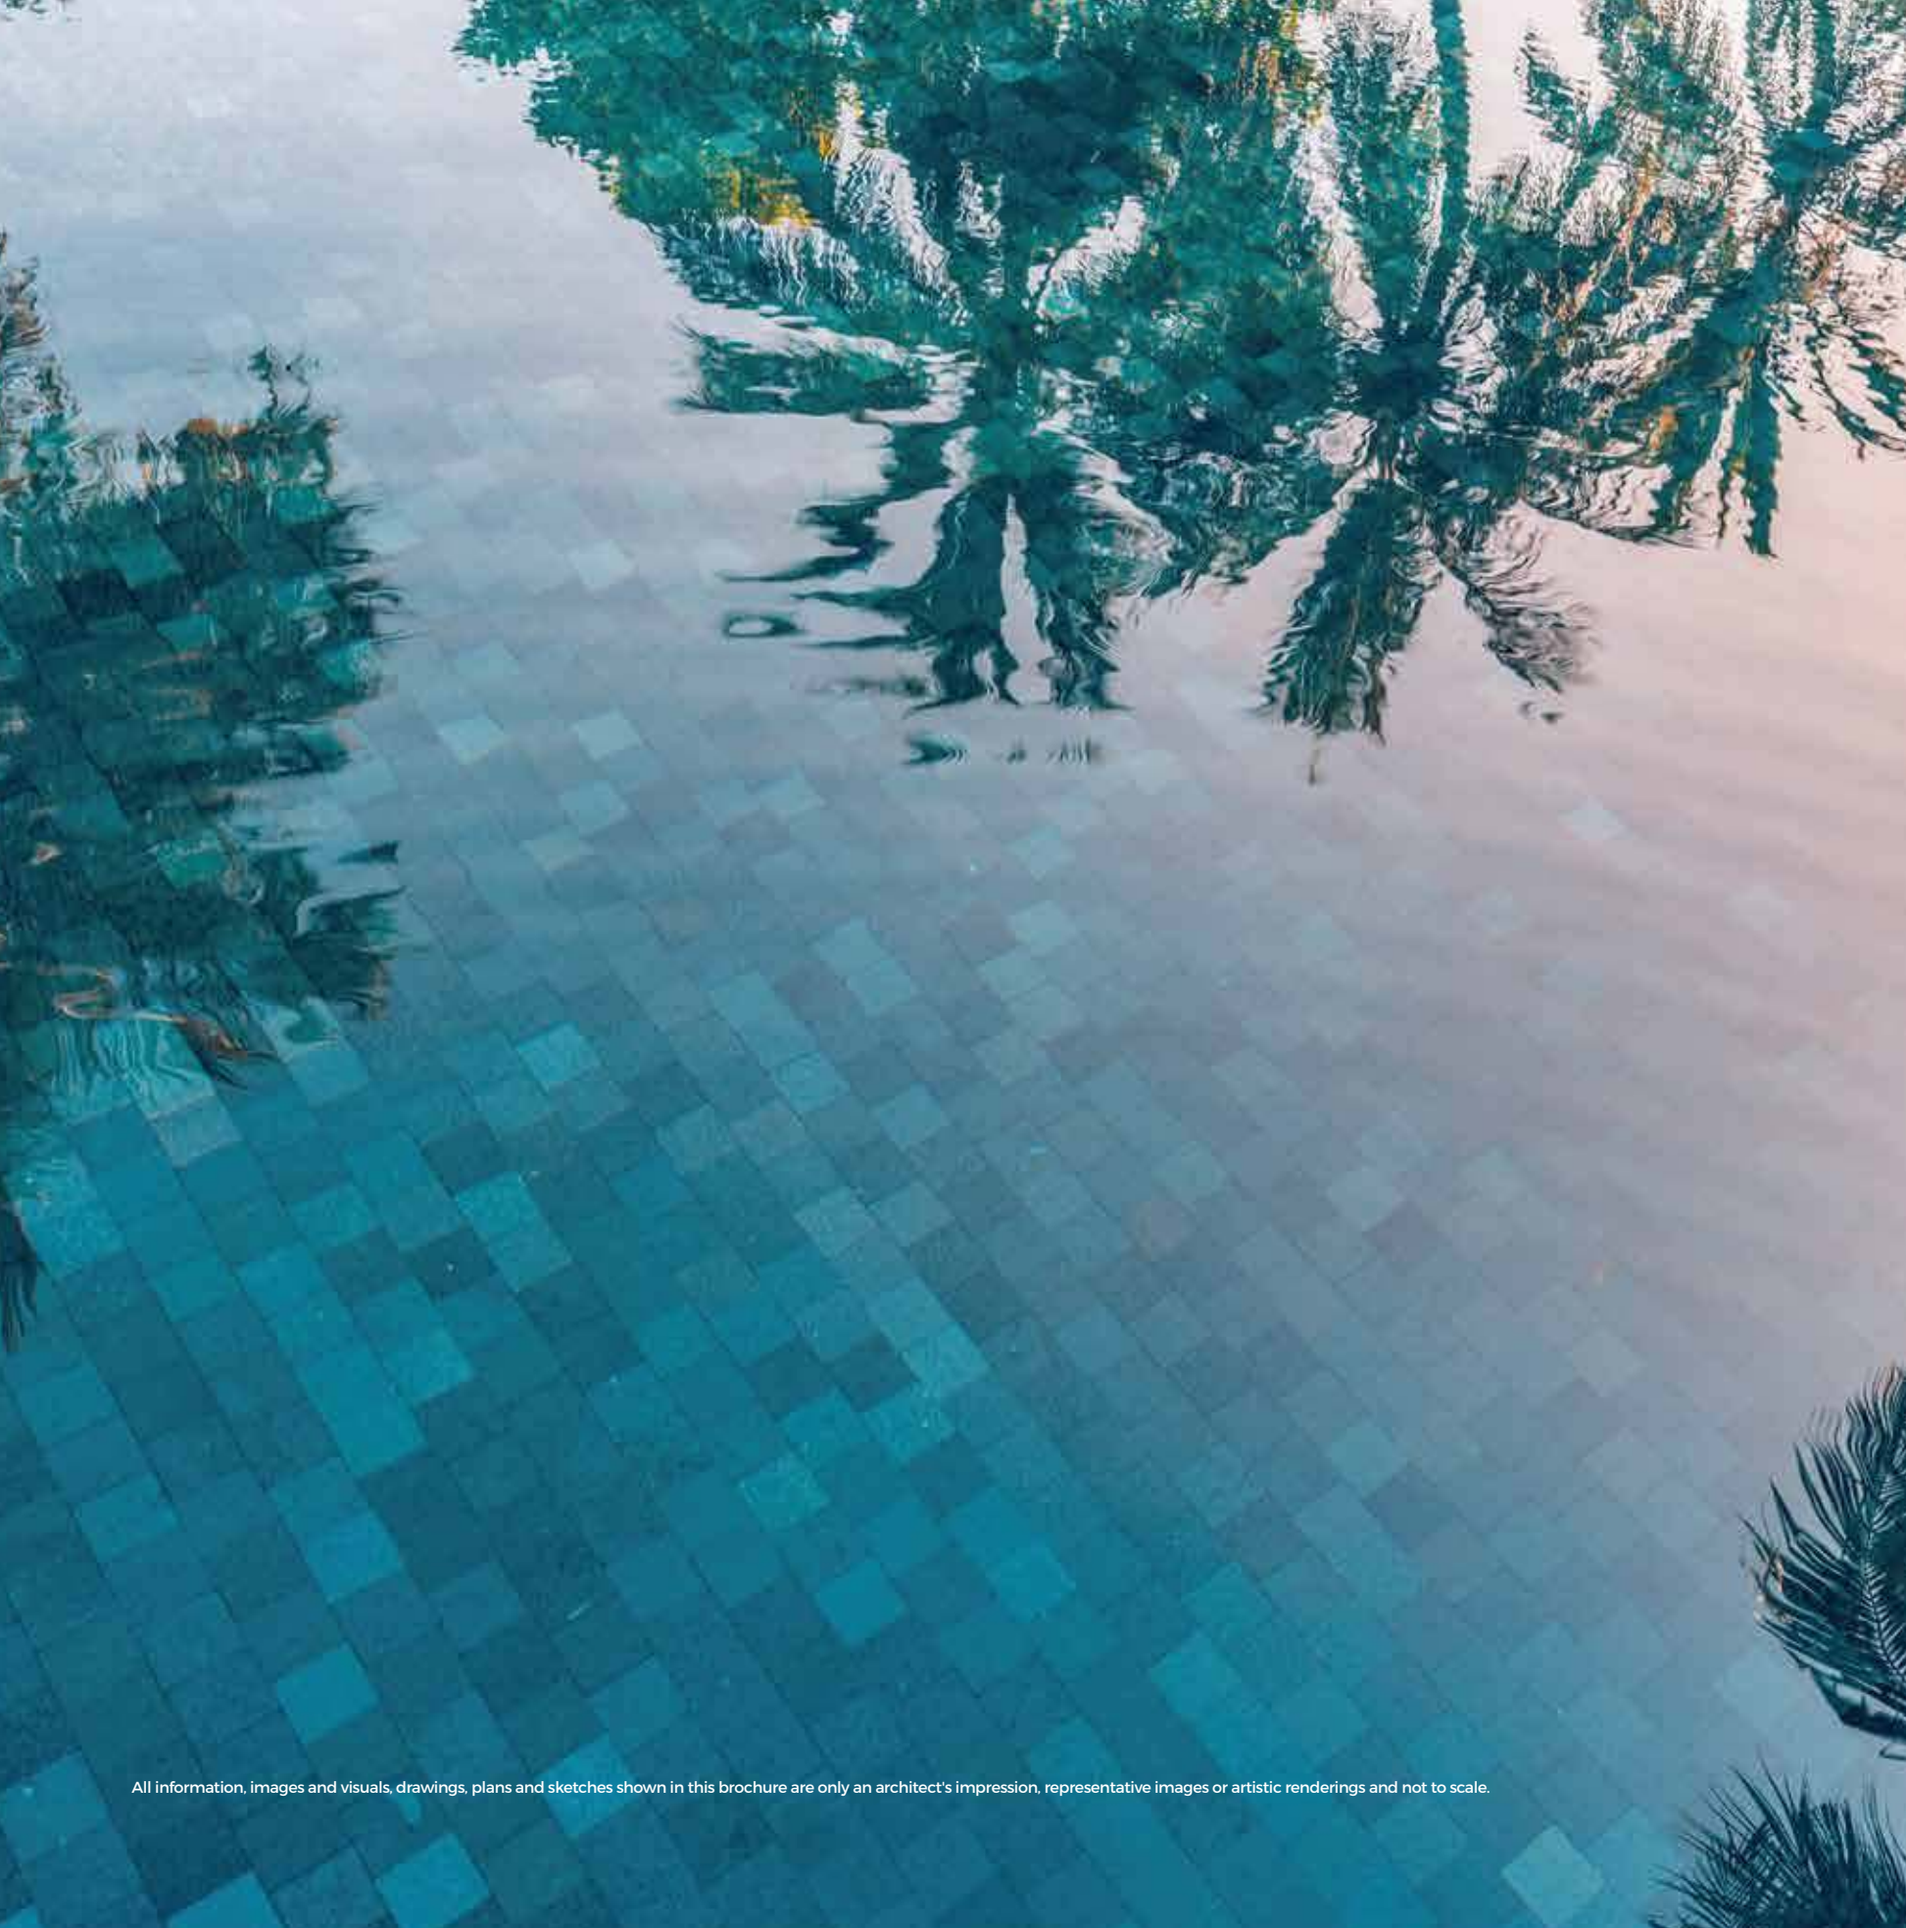

All information, images and visuals, drawings, plans and sketches shown in this brochure are only an architect's impression, representative images or artistic renderings and not to scale.

GIVE YOUR LOVED ONES
A GIFT OF HEALTHY NATURE

Enter a scenery where modern architecture
shakes hands with perfectly sculpted landscaping.



All information, images and visuals, drawings, plans and sketches shown in this brochure are only an architect's impression, representative images or artistic renderings and not to scale.

LET YOUR DREAMS UNFOLD

Live the modern luxury life
amidst a verdant neighbourhood.



All information, images and visuals, drawings, plans and sketches shown in this brochure are only an architect's impression, representative images or artistic renderings and not to scale.

DESIGN

Residential plots
with greenery

GREENERY


Verdant lanascape
with tree-lined avenues

CONNECTIVITY

Emerald Estate is well-connected
to two major highways (NH - 71 & NH - 11)


SECURITY

Gated community
with VMS

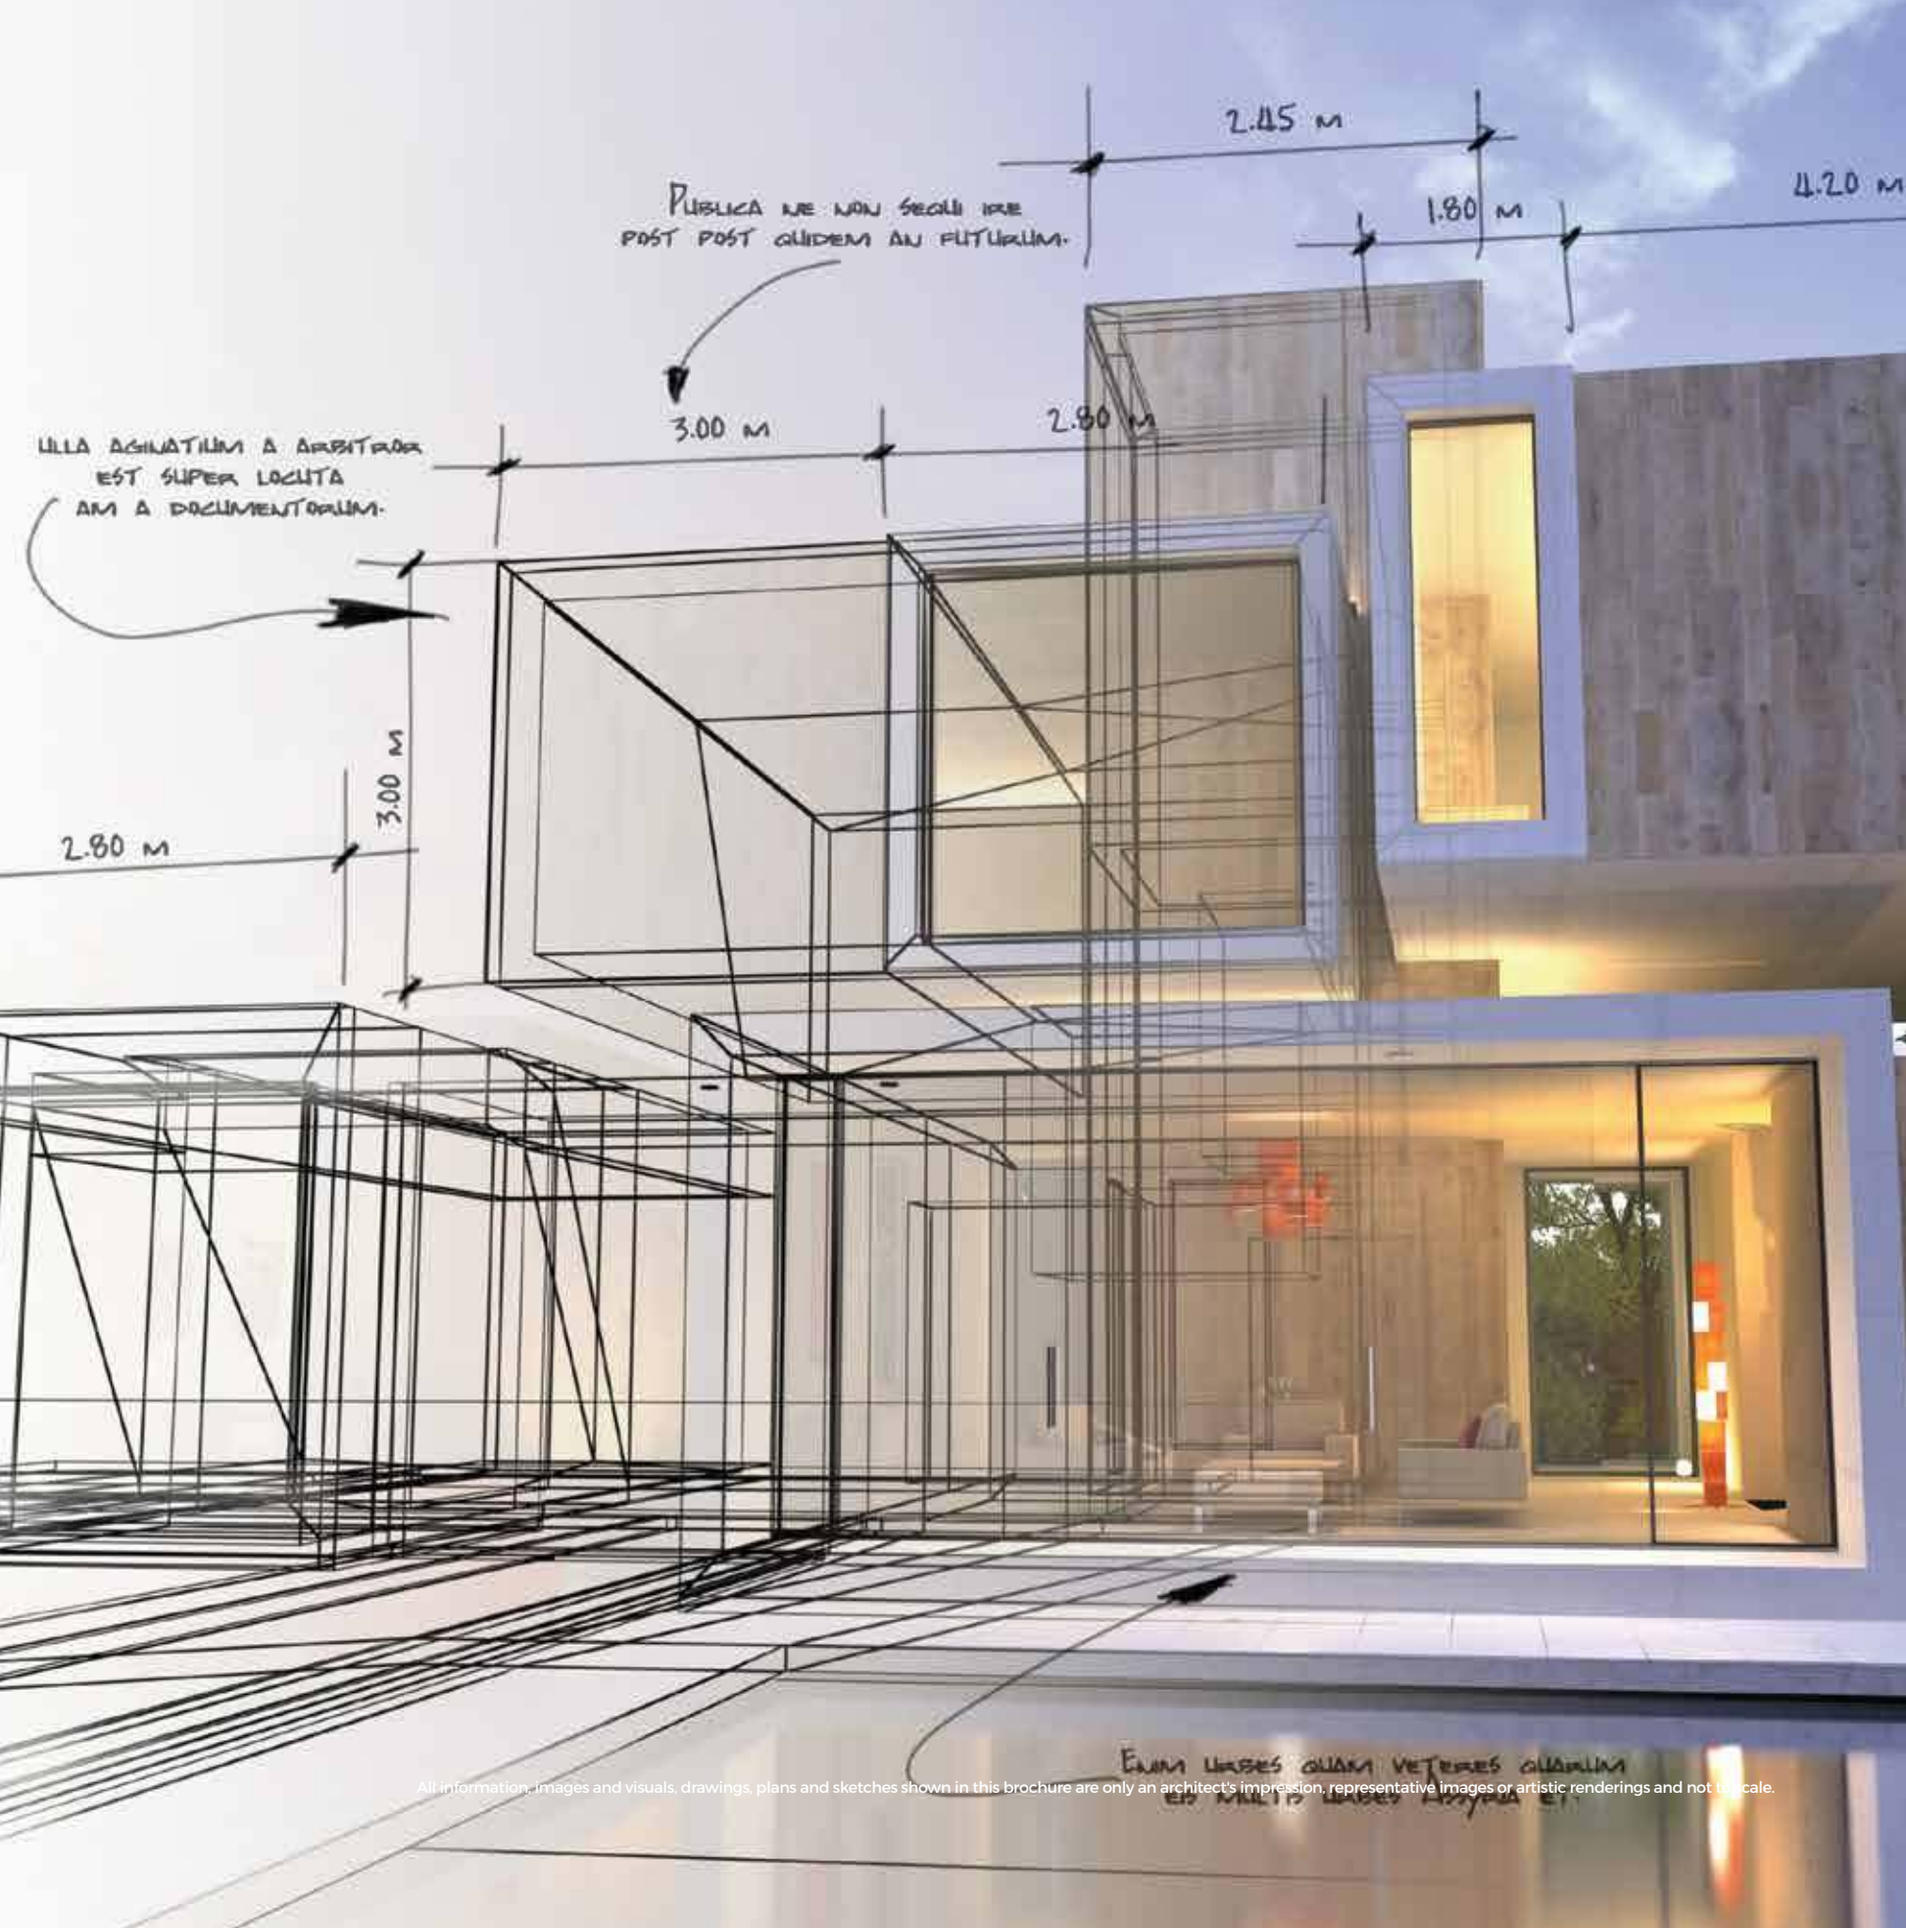

All information, images and visuals, drawings, plans and sketches shown in this brochure are only an architect's impression, representative images or artistic renderings and not to scale.

LAYOUT PLAN

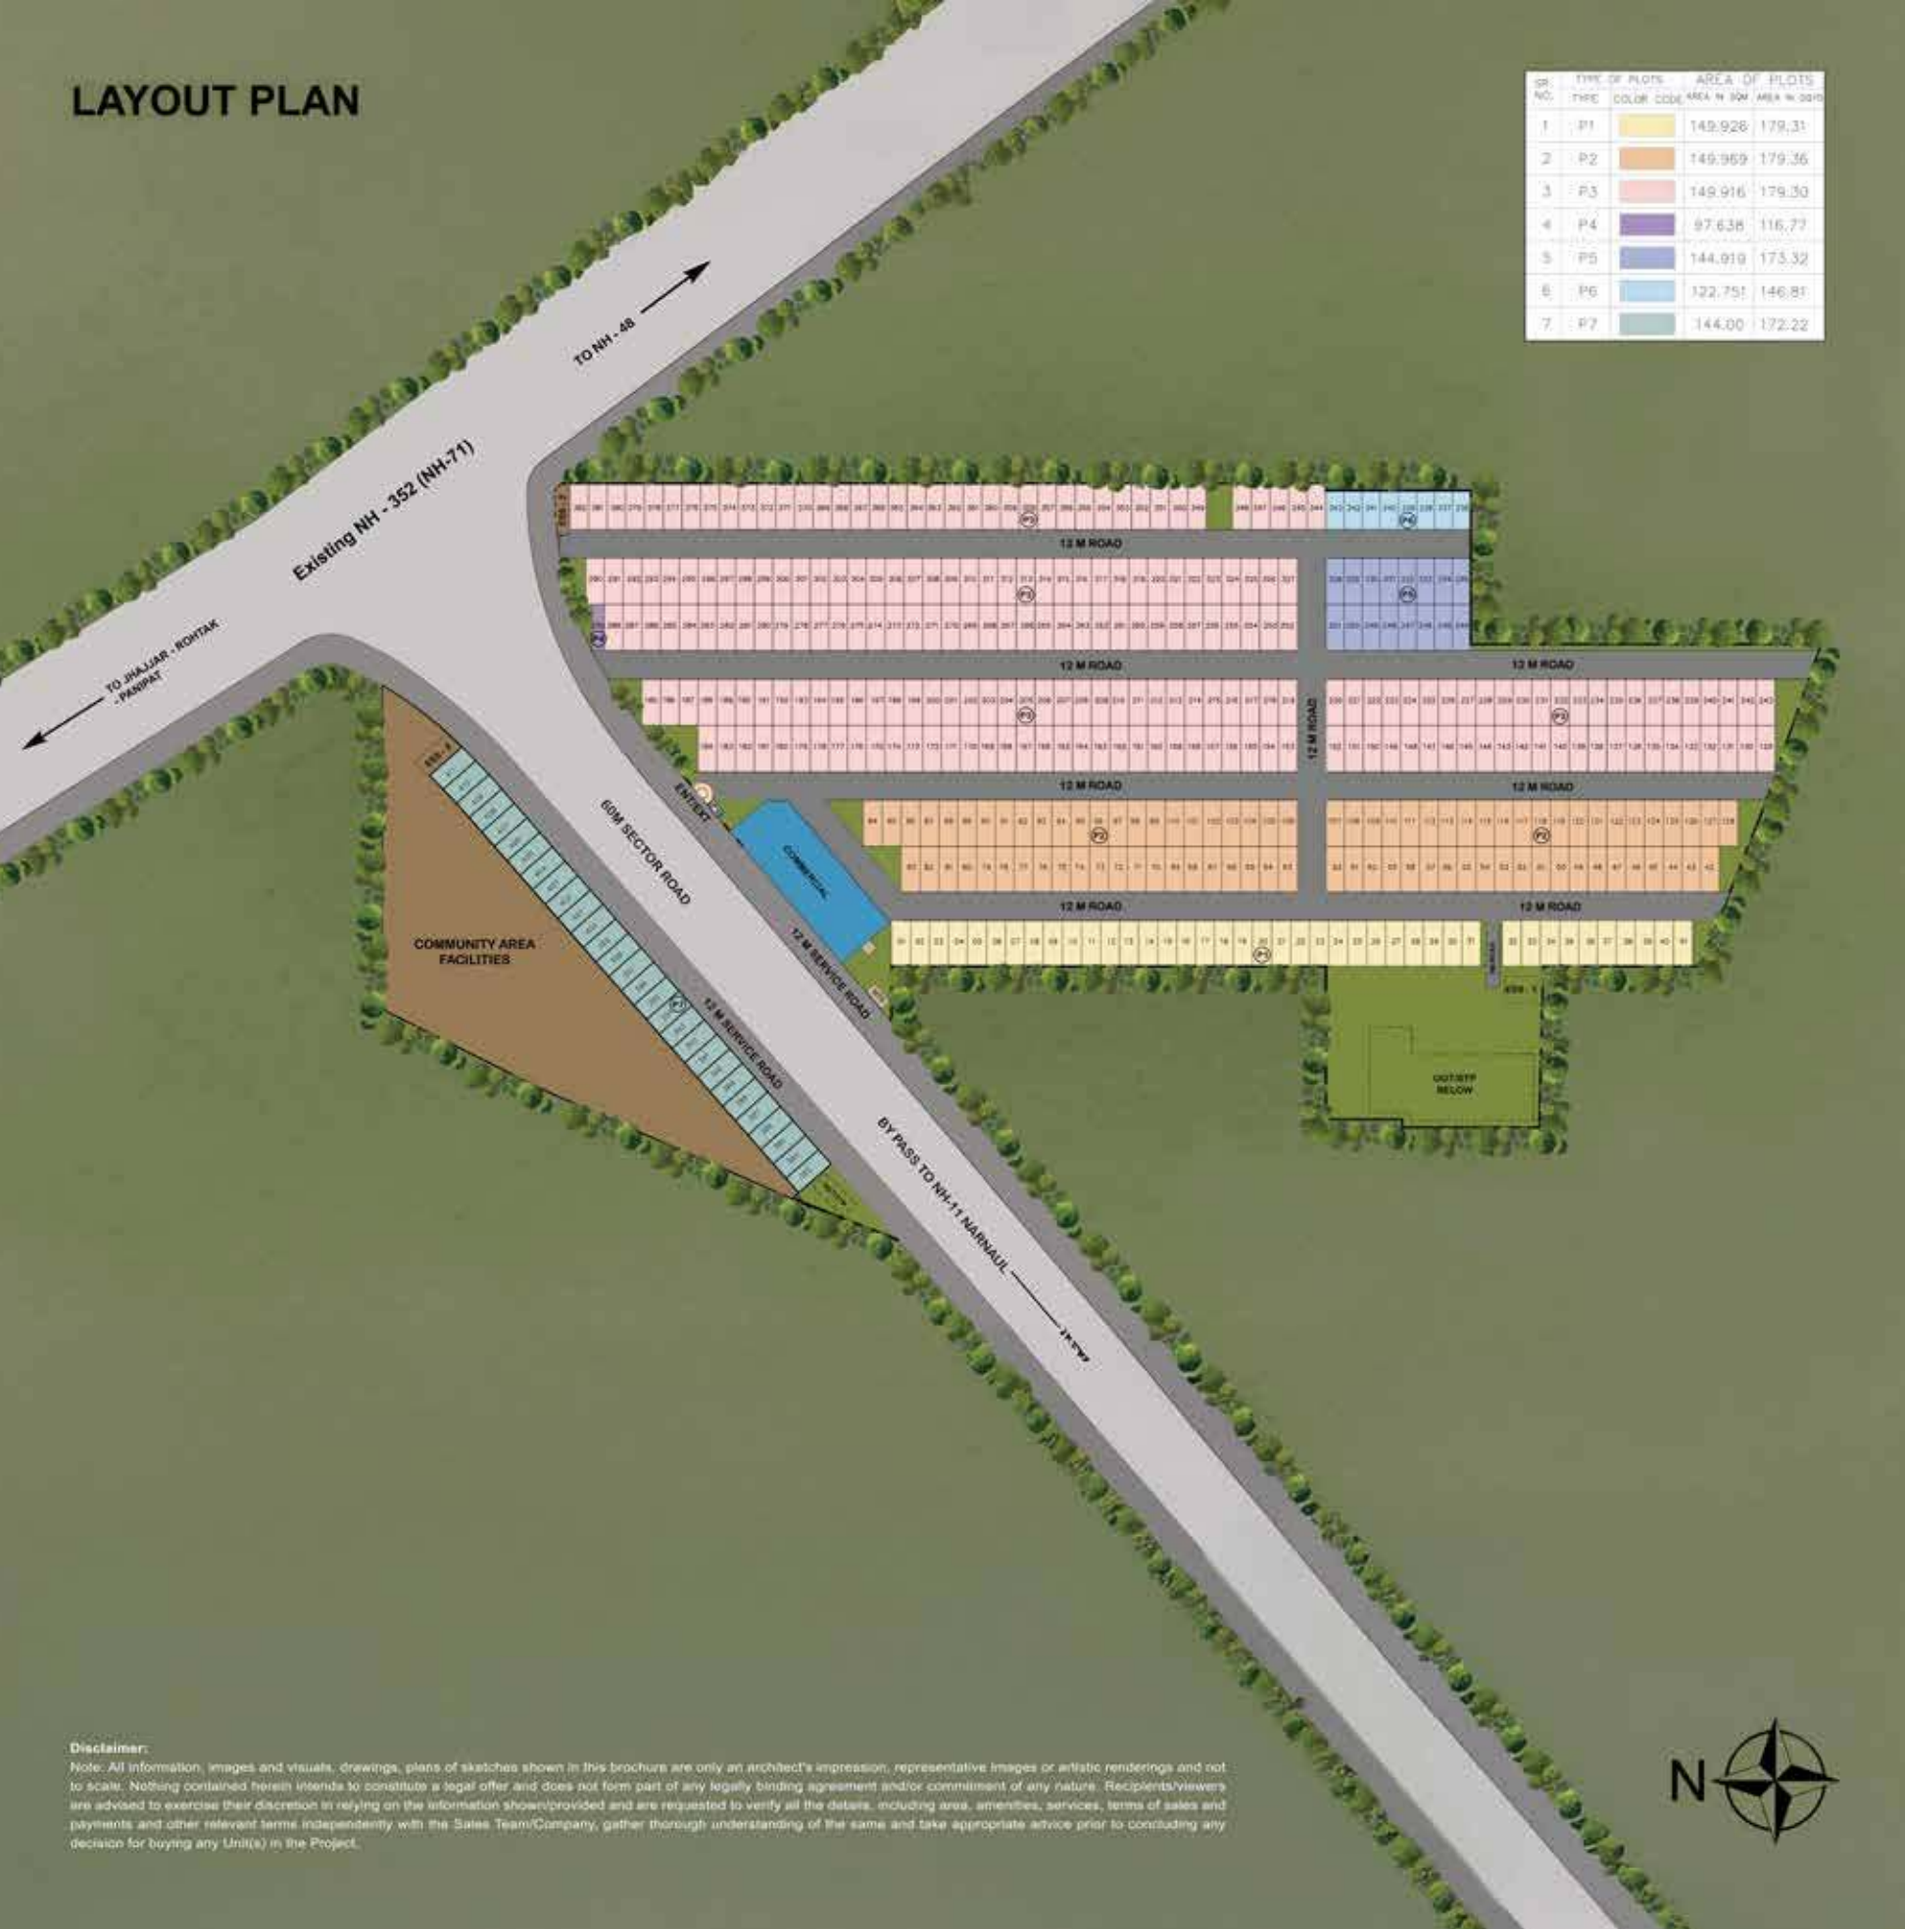

Disclaimer:

Note: All information, images and visuals, drawings, plans of sketches shown in this brochure are only an architect's impression, representative images or artistic renderings and not to scale. Nothing contained herein intends to constitute a legal offer and does not form part of any legally binding agreement and/or commitment of any nature. Recipients/viewers are advised to exercise their discretion in relying on the information shown/provided and are requested to verify all the details, including area, amenities, services, terms of sales and payments and other relevant terms independently with the Sales Team/Company, gather thorough understanding of the same and take appropriate advice prior to concluding any decision for buying any Unit(s) in the Project.

KEY HIGHLIGHTS



ATTRACTIVE PLOT SIZE



SECURE GATE COMMUNITY



COMMUNITY FACILITY AREA



DESIGNER LIGHT POLES WITH ELECTRIC SAVING LED LAMPS



SMART DRIP AND SPRINLER IRRIGATION SYSTEM



DECORATIVE PAVER ROAD



ENVIRONMENT-FRIENDLY GRASS CONCRETE PAVER SIDE WALKS



DUAL PIPING WATER SUPPLY SYSTEM



KIDS PLAY AREA



POWER BACKUP* PROVISION



ELECTRICITY LOAD AS PER DHBVN NORMS



SEWAGE TREATMENT PLANT

*Terms & condition apply

PLANNED FOR BLISS

The community has been planned with holistic amenities
to make every day here safer and more joyful.
Further, a host of sustainable practices help us give back to nature,
while giving the residents their best life.

PYRAMID EMERALD ESTATE MAP

DISTANCES INDICATED APPROXIMATELY FROM SITE

SCHOOLS

Delhi Public School - 15 mins
RPS - 7 Mins
JRM Kids School -10 Mins
Rewari Public School - 10 Mins
Delhi Public School - 15 mins

SHOPPING & ENTERTAINMENT

BMG Mall - 10 Mins
Phone x Mall - 10 Mins

HOSPITALS

Pushpanjali Hospital -10 Mins
Ganga Sahai Multispeciality Hospital -12 Mins

METRO STATION

Proposed Rapid Railway Metro Station - 5 Mins

*All Distances are Aerial Distance


TO DELHI
FROM ALWAR
FROM JAIPUR
NH-352 (NH-71)
V2 Major sector road 60 m wide
Bypass to NH-11
NH- 48
RRTS MBIR Station
RRTS REWARI Station
EXISTING TOWN REWARI
Nayagaon Dolatpur
WATER RECHARGE ZONE
BUS STAND 420
Khalilpuri
Jonawas
Rasgon
Baliar Kalan
Majra Seoraj
Dungarwas
Mundia Khera
Khijuri
Mandhia Kalan
Kalaka
Fatehpuri Pipa
Bambad
Murad Puri
Molhawas
Kahnawas
Dhaliawas
Kaunsiwas
Pandiawas
Gurdas Majra
Sanwari
Bhudla
Shah Baj Pur Khalsa
Gajjiwas
Devlawas
Dhamlaka
Bariawas
Dawana
Kathuwas
WESTERN DEDICATED FREIGHT CORRIDOR (ELEVATED)
(FROM JNPT MUMBAI TO GUJRAT VIA REWARI)
TO GARHI BOLNI
Emerald Estate

PYRAMID
LIFE LIVED GRAND

CORPORATE OFFICE:

Unitech Trade Centre, Unit no: 501 - 508, 5th Floor, Sector - 43, Gurugram, Haryana - 122002

REGISTERED OFFICE:

H- 38, Ground Floor, M2K White House, Sector - 57, Gurugram, Haryana - 122003
0124-4274045, +91-9911971197 | customercare@pyramidinfratech.com

HRERA REGISTRATION NO:

HRERA-PKL-RWR-494-2023 DATED: 22/09/2023

CIN NO. - U45400HR2008PTC038509
LICENSE NO. - 153 OF 2023 DATED 26/07/2023
DRAWING NO. - 9450 DATED 26/07/2023

COMPANY NAME - Pyramid Infratech Pvt. Ltd.
WEBSITE - www.pyramidinfratech.com

Design by renowned Architect VIVEK SINGH RAO
RAO AND ASSOCIATE
Architects planners engineers
374, Udhyog Vihar, Phase - 4, Sec - 18 Gurgaon, Haryanaya (India)

All information, images and visuals, drawings, plans of sketches shown in this brochure are only an architect's impression, representative images or artistic renderings and not to scale. Nothing contained herein intends to constitute a legal offer and does not form part of any legally binding agreement and/or commitment of any nature. The Company endeavours to keep the] information up to date and correct. Recipients/ viewers are advised to exercise their discretion in relying on the information shown/providedand are requested to verify all the details,including area, amenities, services, terms of sales and payments and other relevant terms independently with the Sales Team/Company, have thorough understanding of the same and take appropriate advice prior to concluding any decision for buying any Unit(s) in the Project.